THE MIDWEST CLINIC
64TH ANNUAL CONFERENCE
DECEMBER 15-17, 2010
McCORMICK PLACE WEST BUILDING
EXHIBIT HALL F1

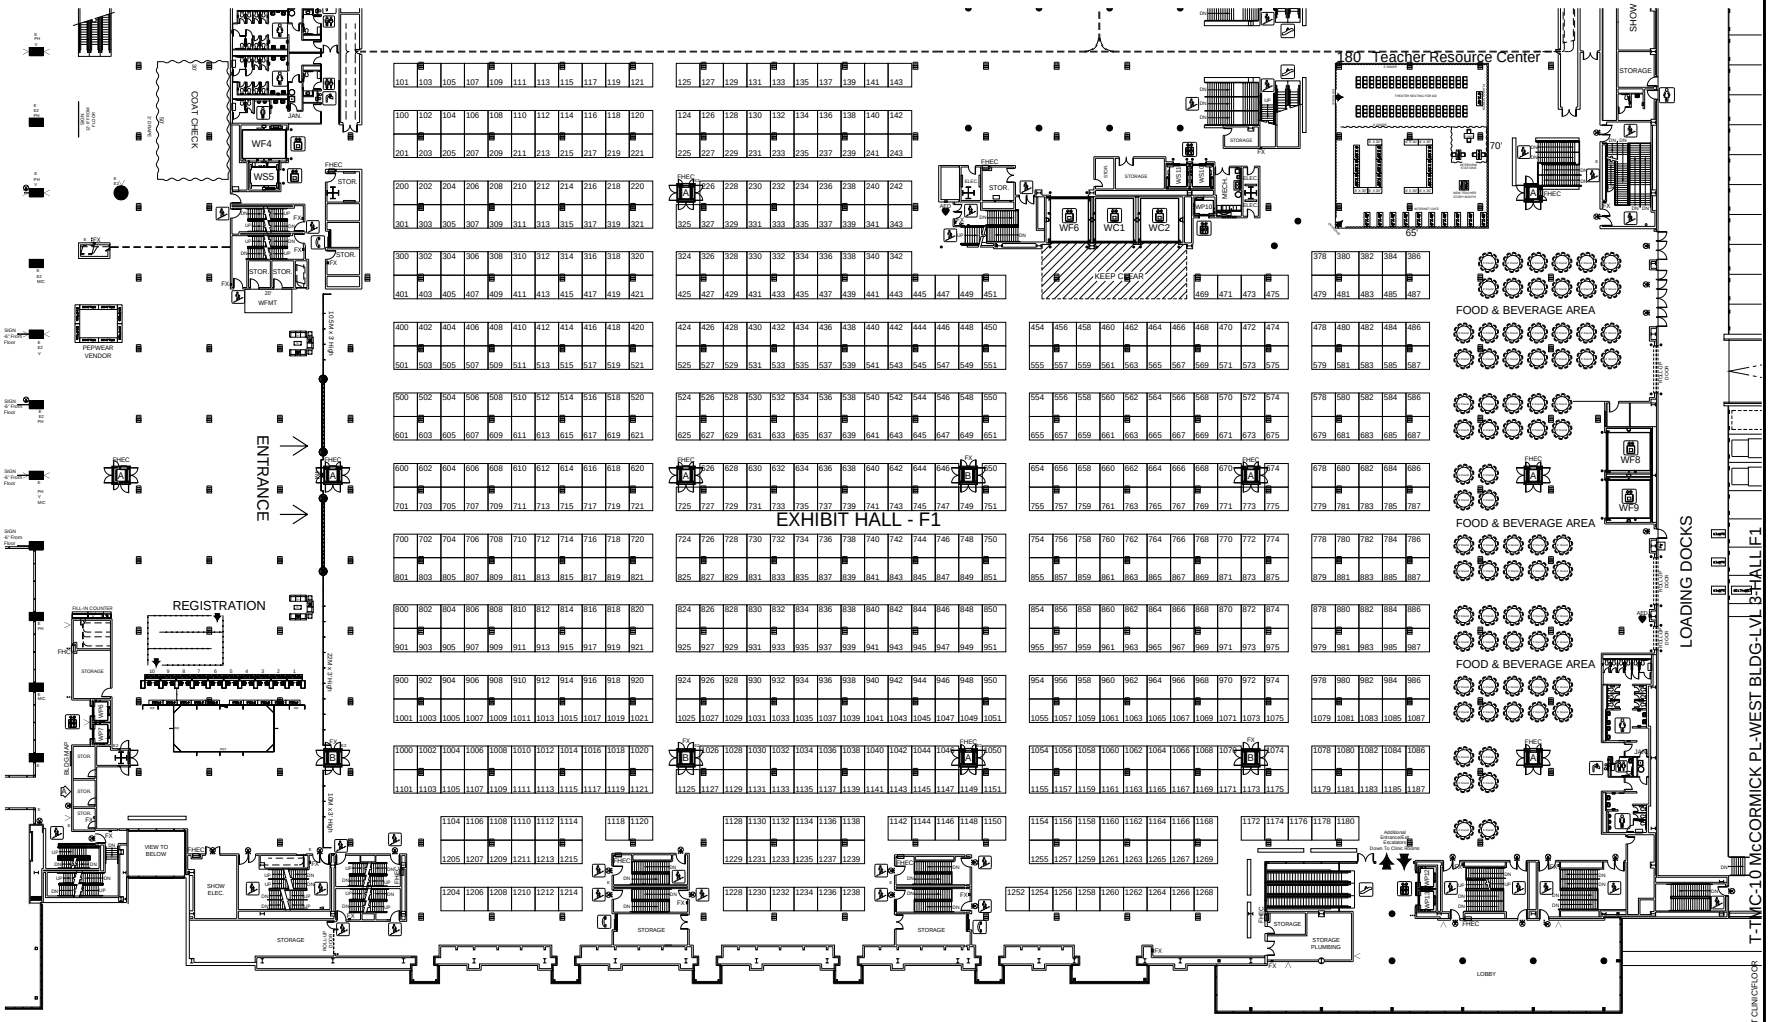

Inventory as of 01/25/2010

Dimension	Size	Qty	SqFt
10'x10'	100	805	80,500
65'x70'	4,550	1	4,550
	Totals:	806	85,050

REVISION DATE:
1/25/2010 ALLEN

BLDG. LEGEND:

EXHIBIT HALLS F1 - F2

FLOOR PLAN GENERAL NOTES

40' CEILING HEIGHT IN EXHIBIT HALL

EXHIBIT HALL FLOOR LOAD -
350 PSI PER SQ. FT.
20' CEILING HEIGHT IN CONCOURSE LOBBY

CENTRAL CONCOURSE LOBBY
FLOOR LOAD - 100# PER SQ. FT.
SINGLE COL. DIM. 7'-9" x 7'-9"
BASE COL. COVER 9'-8 1/2" HIGH

ON ALL FOUR SIDES OF EACH
COLUMN THERE IS A FIRE STROBE

ALL DRAPE LINES ARE SUBJECT
TO CHANGE PER ON-SIGHT
FIRE MARSHAL APPROVAL.

FHEC - FIRE HOSE & EXTINGUISHER CABINET (MUST REMAIN CLEAR)
FHC - FIRE HOSE CABINET (MUST REMAIN CLEAR)
FX - FIRE EXTINGUISHER (MUST REMAIN CLEAR)
E - ELECTRICAL OUTLET
E2 - ELECTRICAL OUTLET 30A/120-208V
LV - INTERNET CONNECTION
LV - PHONE SERVICE
MIC - MICROPHONE
- COLUMN
- FIRE STROBE (8' FROM FLOOR)
- SECURITY CAMERA (10' FROM FLOOR)
AED - AUTOMATIC EXTERNAL DEFIBRILATOR
- FIRE EXIT SIGNS (10' FROM FLOOR)

WOMENS RESTROOM
MENS RESTROOM
PASSENGER ELEVATOR
FREIGHT ELEVATOR
RAMP
REGISTRATION
STAIRS
ESCALATOR
CONCESSION/ RESTAURANT
PHONE
PARKING
INFORMATION

LINETYPE LEGEND
ROLL-UP DOORS
AIRWALLS
LOW CEILINGS
KEEP CLEAR
OPEN ABOVE

N E S W

FREEMAN

DRAWING STARTED:
1/25/2010 ALLEN

DRAWING NAME:

JOB NUMBER:
237765

ACCT. EXEC.:
BENNETT

PRINT DATE:
Jan. 25, 10

PRINTED BY:
TINA ALLEN CHICAGO

NOT TO SCALE

DISCLAIMER

EVERY EFFORT HAS BEEN MADE TO ENSURE THE ACCURACY OF ALL INFORMATION CONTAINED ON THIS FLOORPLAN. HOWEVER NO WARRANTIES EITHER EXPRESSED OR IMPLIED ARE MADE WITH RESPECT TO THIS FLOORPLA IF THE LOCATION OF BUILDING COLUMNS UTILITIES OR OTHER ARCHITECTURAL COMPONENTS OF THE FACILITY IS A CONSIDERATION IN THE CONSTRUCTIO OR USAGE OF AN EXHIBIT, IT IS THE SOL RESPONSIBILITY OF THE EXHIBITOR TO PHYSICALLY INSPECT THE FACILITY TO VERIFY ALL DIMENSIONS AND LOCATION

© COPYRIGHT 2007, FREEMAN CO.
ALL RIGHTS RESERVED.

T-TMC-10 McCORMICK PL-WEST BLDG-LVL 3-HALL F1

P:\Y:\ C:\Design\2010\Event\SHOWS\MIDWEST CLINIC\FLOOR